FLOOR PLAN

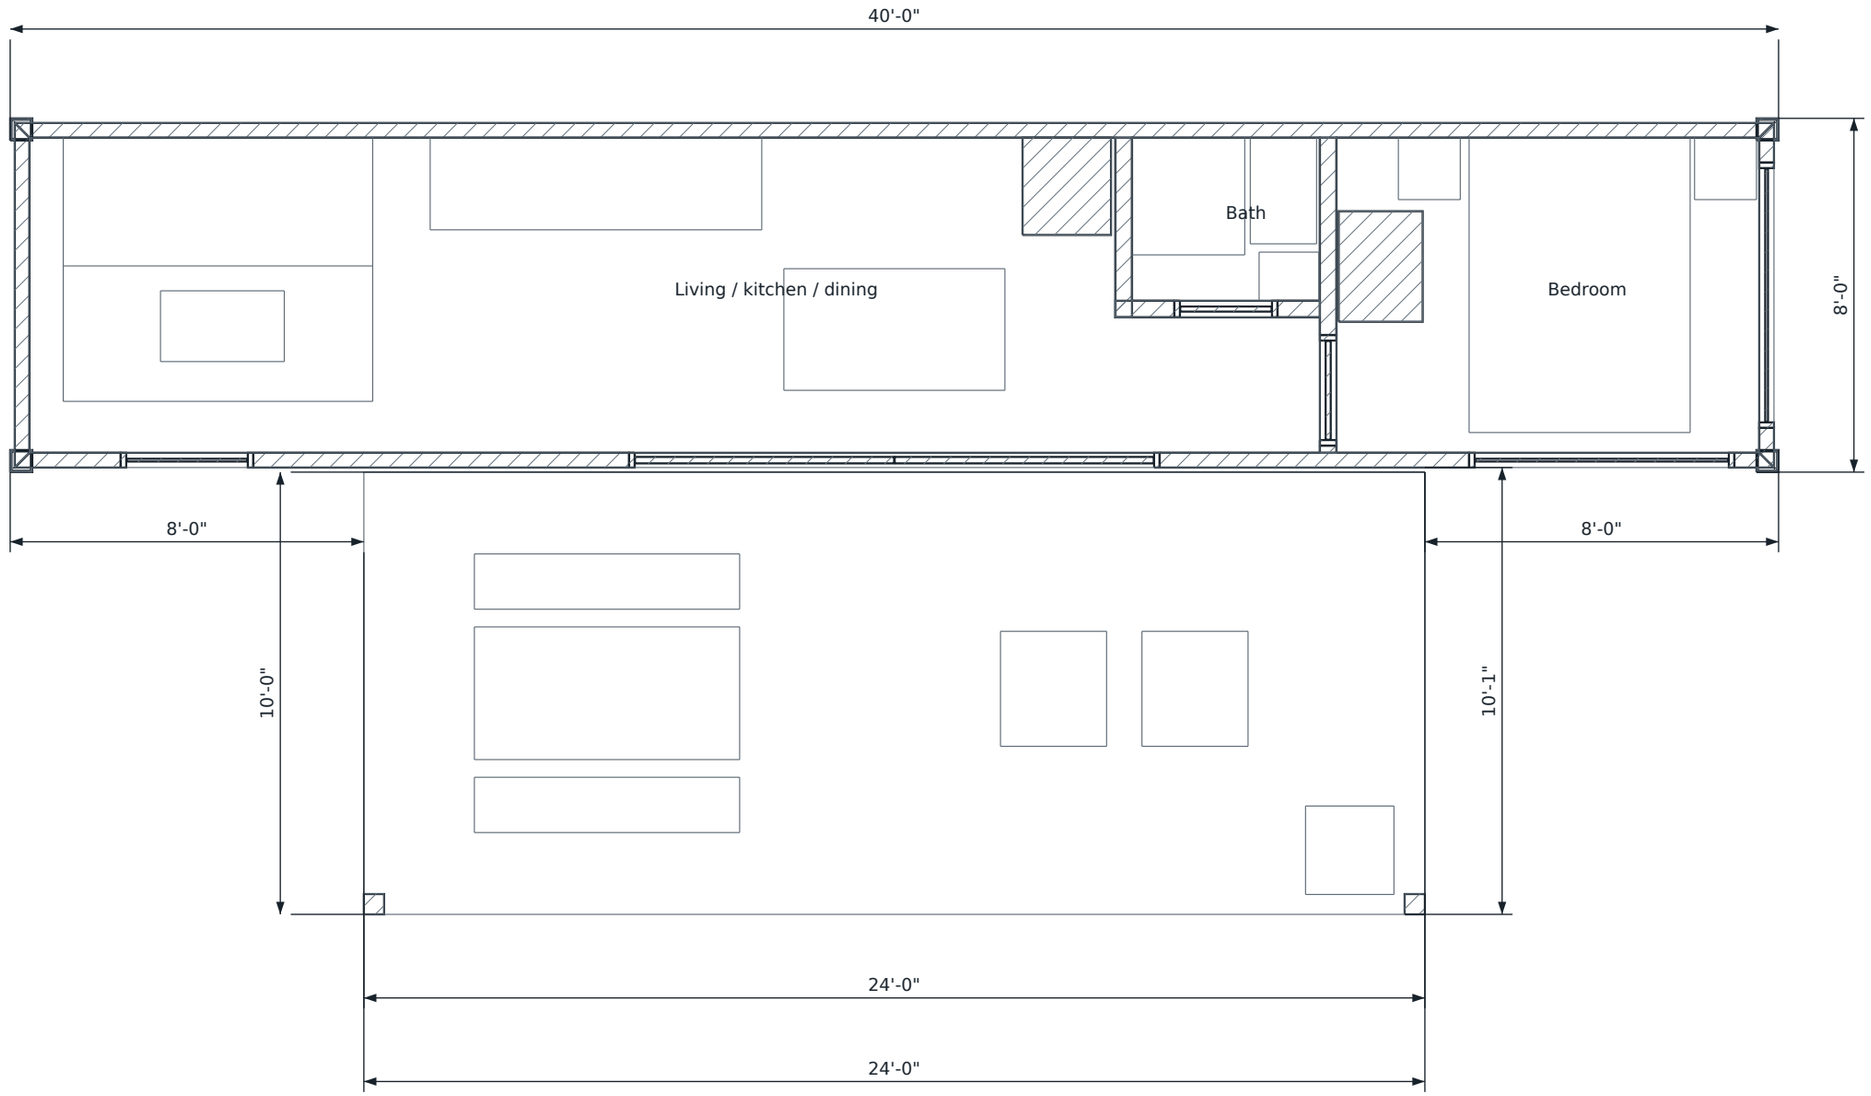

Plan | 1:48 | mm on paper

FLOOR PLAN

A-101 | Revision Concept 2026-11-27

Scales as marked in each view | Dimensions govern

Concept study from sklaform.com - free to use, not for construction. Verify all dimensions and check local codes with a licensed professional before building.

SECTION A-A (N-S AT X 21'-0", LOOKING WEST)

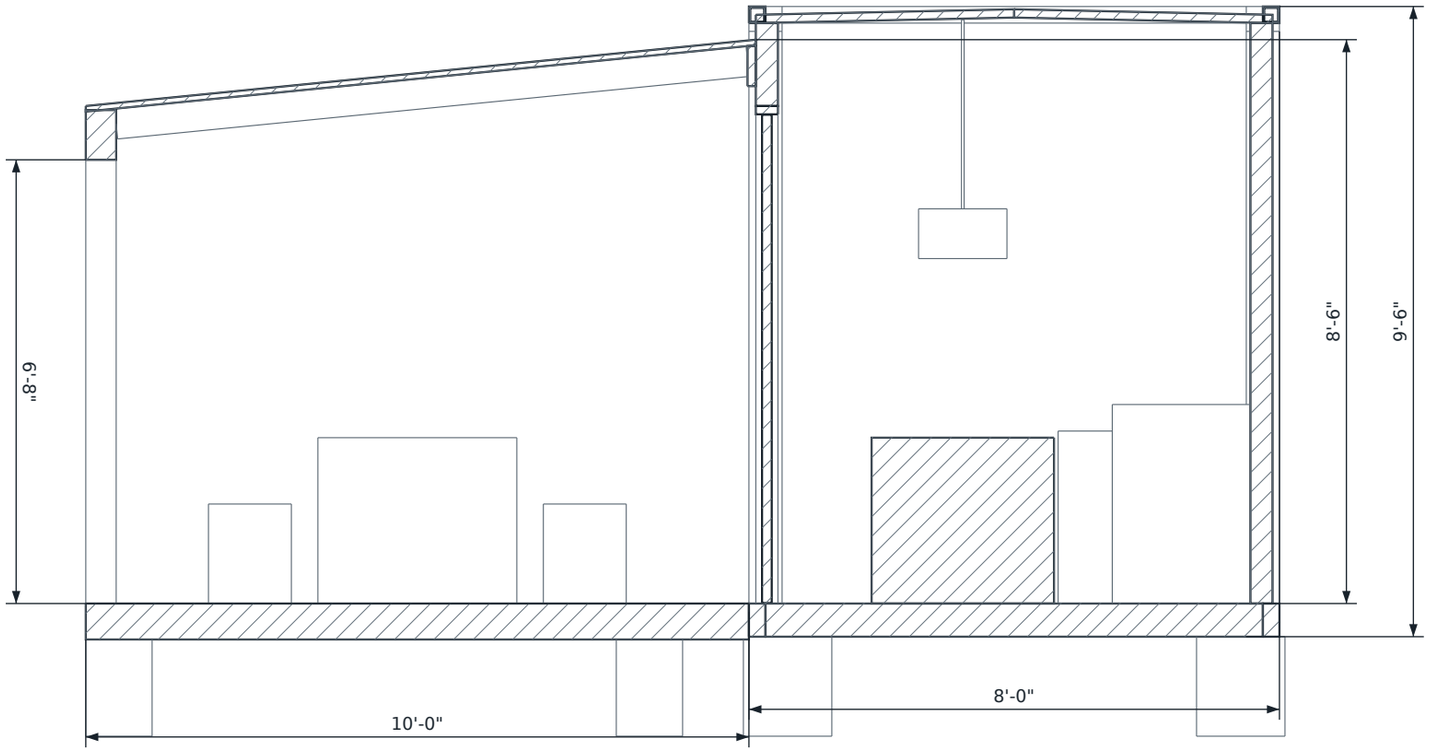

Section | 1:32 | mm on paper

SECTION

A-201 | Revision Concept 2026-11-27

Scales as marked in each view | Dimensions govern

Concept study from sklaform.com - free to use, not for construction. Verify all dimensions and check local codes with a licensed professional before building.